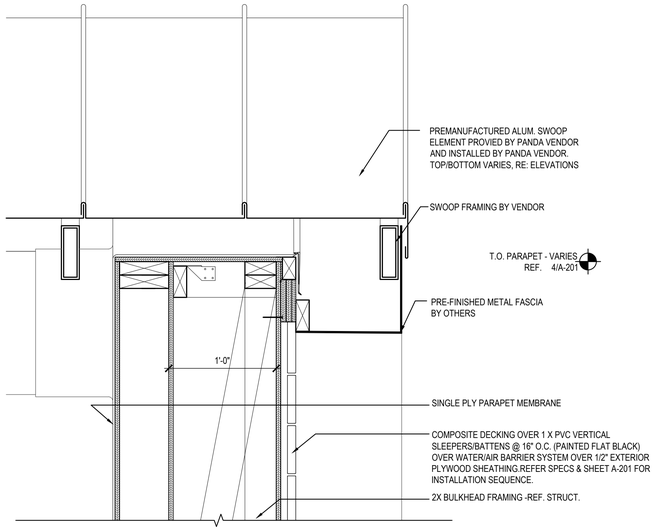

ROOF EDGE DETAIL 3

Scale= 3/4" = 1'-0" A-304

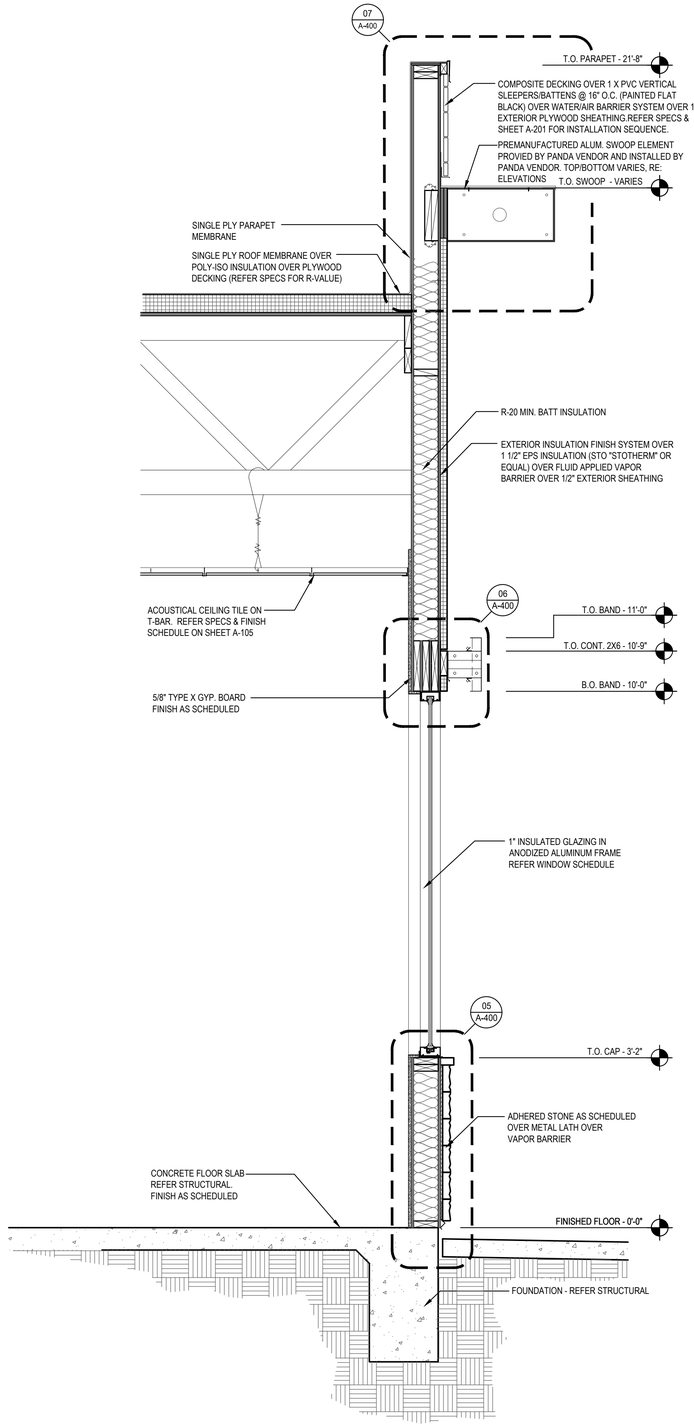

WALL SECTION 2

Scale= 3/4" = 1'-0" A-304

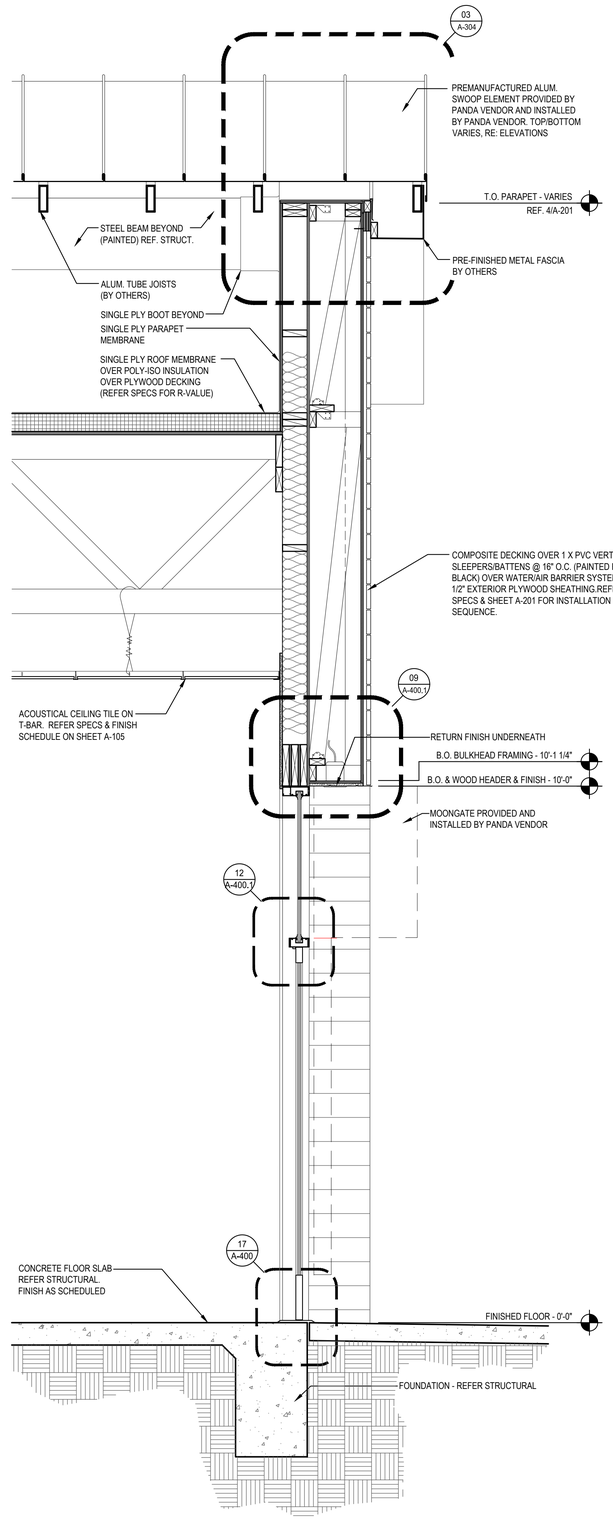

WALL SECTION 1

Scale= 3/4" = 1'-0" A-304

ISSUE FOR PERMIT - 01.16.23

PANDA EXPRESS, INC.
1683 Walnut Grove Ave.
Rosemead, California
91770
Telephone: 626.799.9898
Facsimile: 626.372.8288

All ideas, designs, arrangement and plans indicated or represented by this drawing are the property of Panda Express Inc. and were created for use on this specific project. None of these ideas, designs, arrangements or plans may be used by or disclosed to any person, firm, or corporation without the written permission of Panda Express Inc.

REVISIONS:

ISSUE DATE:

	ISSUE FOR PERMIT	01-16-23

DRAWN BY: AE

PANDA PROJECT #: D21040

ARCH PROJECT #: 261-415

idGROUP

STATE OF OKLAHOMA
CARRY D. MCLAIN
A7050
LICENSED ARCHITECT
01.16.23

PANDA EXPRESS

PANDA HOME 2600
KILPATRICK TURNPIKE & ROCKWELL AVE
OKLAHOMA CITY, OK 73162

A-304

WALL SECTIONS

ISSUE FOR PERMIT - 01.16.23

PANDA HOME 2600 R4