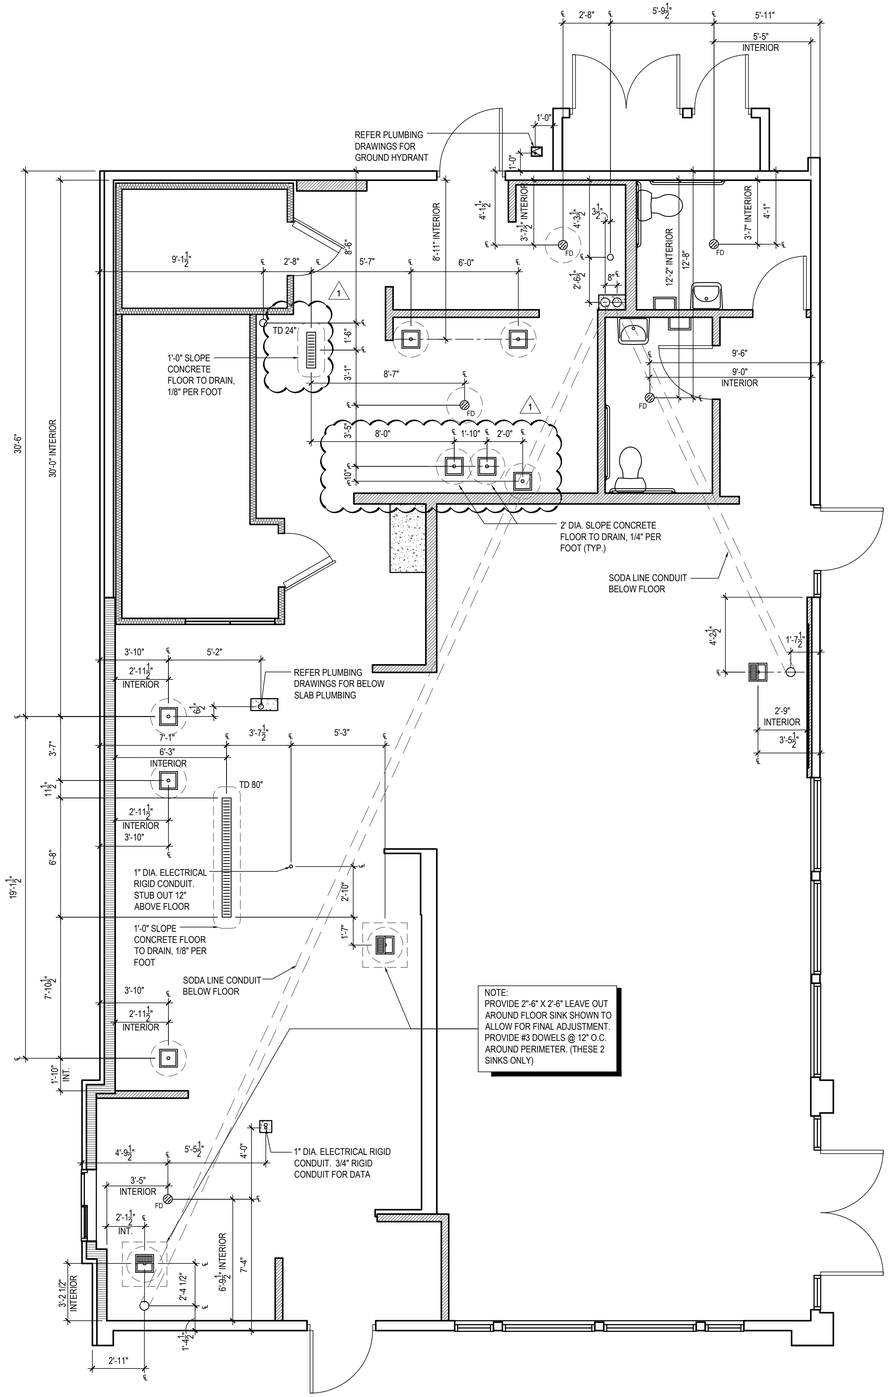

NOT USED	3	NOT USED	2	ROUGH - IN PLUMBING PLAN	1
Scale= 1 1/2" = 1'-0"	A-102	Scale= 1 1/2" = 1'-0"	A-102	Scale= 1/4" = 1'-0"	A-102

ISSUE FOR BID 01-30-2023

PANDA EXPRESS · CHINESE KITCHEN

PANDA EXPRESS, INC.
1683 Walnut Grove Ave.
Rosemead, California
91770
Telephone: 626.799.9898
Facsimile: 626.372.8288

All ideas, designs, arrangement and plans indicated or represented by this drawing are the property of Panda Express Inc. and were created for use on this specific project. None of these ideas, designs, arrangements or plans may be used by or disclosed to any person, firm, or corporation without the written permission of Panda Express Inc.

REVISIONS:

1	OWNER REVISIONS	01-30-23

ISSUE DATE:

	ISSUE FOR PERMIT	10-20-22
	ISSUE FOR BID	01-30-23

DRAWN BY: AE/SS

PANDA PROJECT #: D23503
PANDA STORE #: -
ARCH PROJECT #: 261-443

idGROUP

CARRY D. MCLAIN
REGISTERED ARCHITECT
AGRICULTURE
NO. 106103
STATE OF TENNESSEE
10-20-22

PANDA EXPRESS

PANDA HOME 2600
NORTH RIVERSIDE DR & 2ND ST.
CLARKSVILLE, TN 37040

A-102

ROUGH - IN PLUMBING PLAN

PANDA HOME 2600 R4

ISSUE FOR BID 01-30-2023