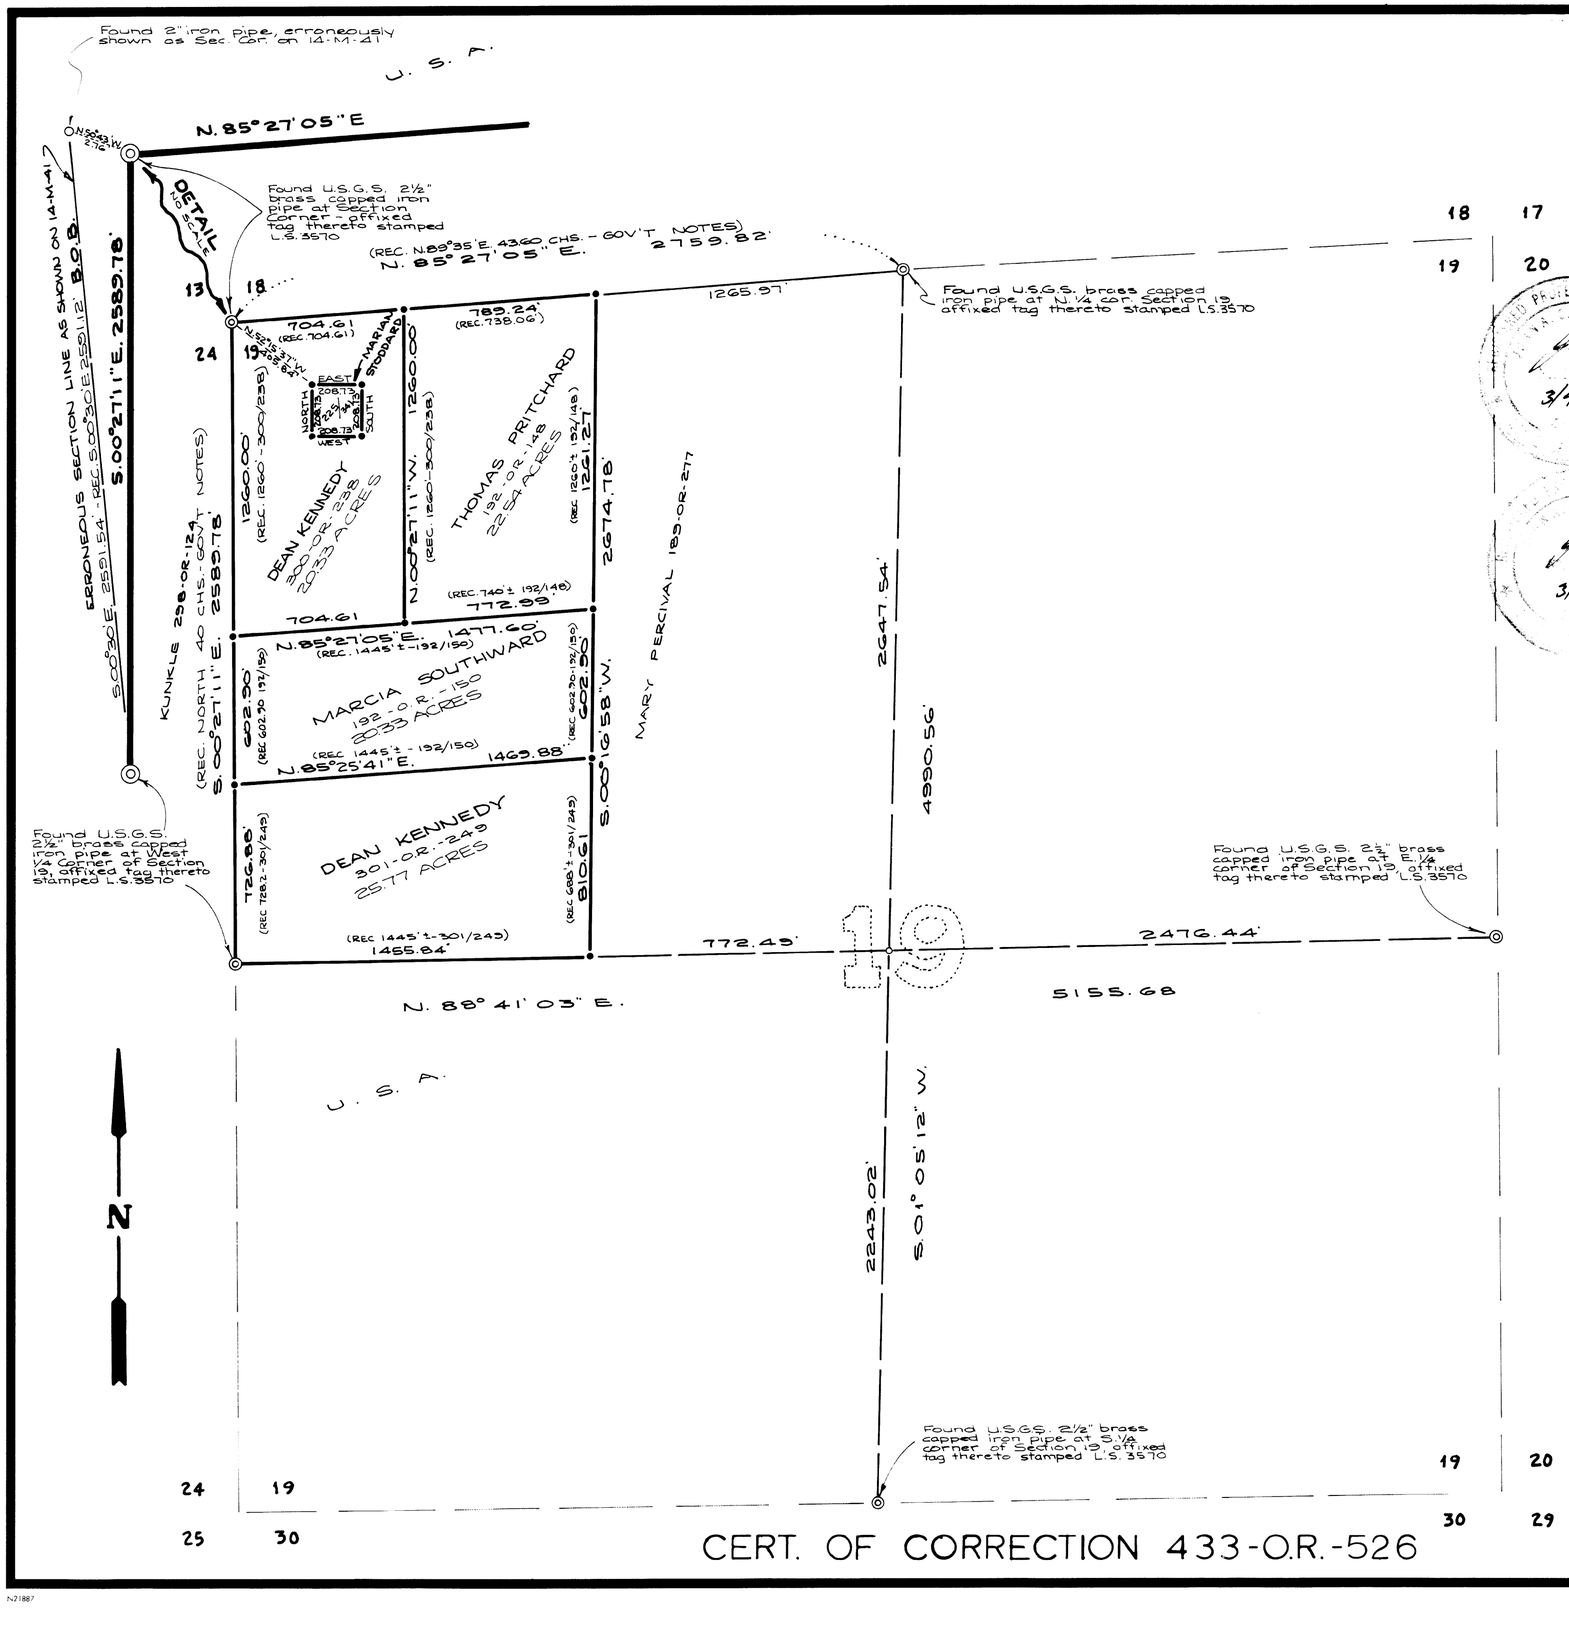

SURVEYOR'S CERTIFICATE

THIS MAP CORRECTLY REPRESENTS A SURVEY MADE BY ME OR UNDER MY DIRECTION WITH CONFORMANCE WITH THE REQUIREMENTS OF THE LAND SURVEYORS ACT AT THE REQUEST OF DEAN KENNEDY IN FEBRUARY, 1977

Ciro L. Toma

CIRO L. TOMA L.S. 3570

COUNTY SURVEYOR'S CERTIFICATE

THIS MAP HAS BEEN EXAMINED FOR CONFORMANCE WITH THE REQUIREMENTS OF THE LAND SURVEYOR'S THIS 4 DAY OF MARCH 1977.

John A. (King) Carstensen

JOHN A. CARSTENSEN - R.C.E. 22323
AMADOR COUNTY KING

REGISTERED PROFESSIONAL ENGINEER
JAC
3/4/77

COMPLIANCE CERTIFICATE

THIS MAP HAS BEEN EXAMINED FOR COMPLIANCE WITH THE PROVISIONS OF THE SUBDIVISION MAP ACT AND ALL LOCAL ORDINANCES ENACTED PURSUANT THERETO.

John A. Carstensen 3/4/77

JOHN A. CARSTENSEN - R.C.E. 22323
AMADOR COUNTY SURVEYOR

REGISTERED PROFESSIONAL ENGINEER
JAC
3/4/77

RECORDER'S CERTIFICATE

FILED THIS 4th DAY OF MARCH 1977, AT 3:05 P.M. IN BOOK 27 OF MAPS AND PLATS AT PAGE 94, AT THE REQUEST OF THE AMADOR COUNTY SURVEYOR.

FEE: $5.00 1457

Anthony Sutton
AMADOR COUNTY RECORDER

BY Deanna L. Swingle
DEPUTY

NOTES AND LEGEND

—•— DENOTES ½" IRON PIPE TAGGED L.S.3570, & SET ON THIS SURVEY

THE MERIDIAN OF THIS SURVEY IS BASED ON THE WEST LINE OF THE NW¼ OF SECTION 19 AS ERRONEOUSLY SHOWN ON THAT CERTAIN OFFICIAL MAP RECORDED IN THE OFFICE OF THE RECORDER OF AMADOR COUNTY IN BOOK 14 OF MAPS AND PLATS, AT PAGE 41., THE BEARING OF WHICH IS S.00°30'E.

RECORD OF SURVEY

WEST ½ OF THE NORTHWEST ¼ OF SECTION 19 T. 8 N., R. 15 E., M.D.M., AMADOR COUNTY, CALIF.

SCALE 1"=400

FEBRUARY, 1977

TOMA AND ANDERSON
41 SUMMIT STREET
JACKSON, CALIFORNIA

CERT. OF CORRECTION 433-O.R.-526

N21887