RECORD of SURVEY BOUNDARY LINE ADJUSTMENT for K. R. L. CORPORATION, et. al. 501-O.R.-329

BEING A PORTION OF SECTIONS 22 & 23, T. 6 N., R. 11 E., M. D. M., AMADOR COUNTY, CALIFORNIA

TOMA & ANDERSON - LICENSED LAND SURVEYORS - JACKSON, CA

SCALE: 1"=200'

JUNE, 1987

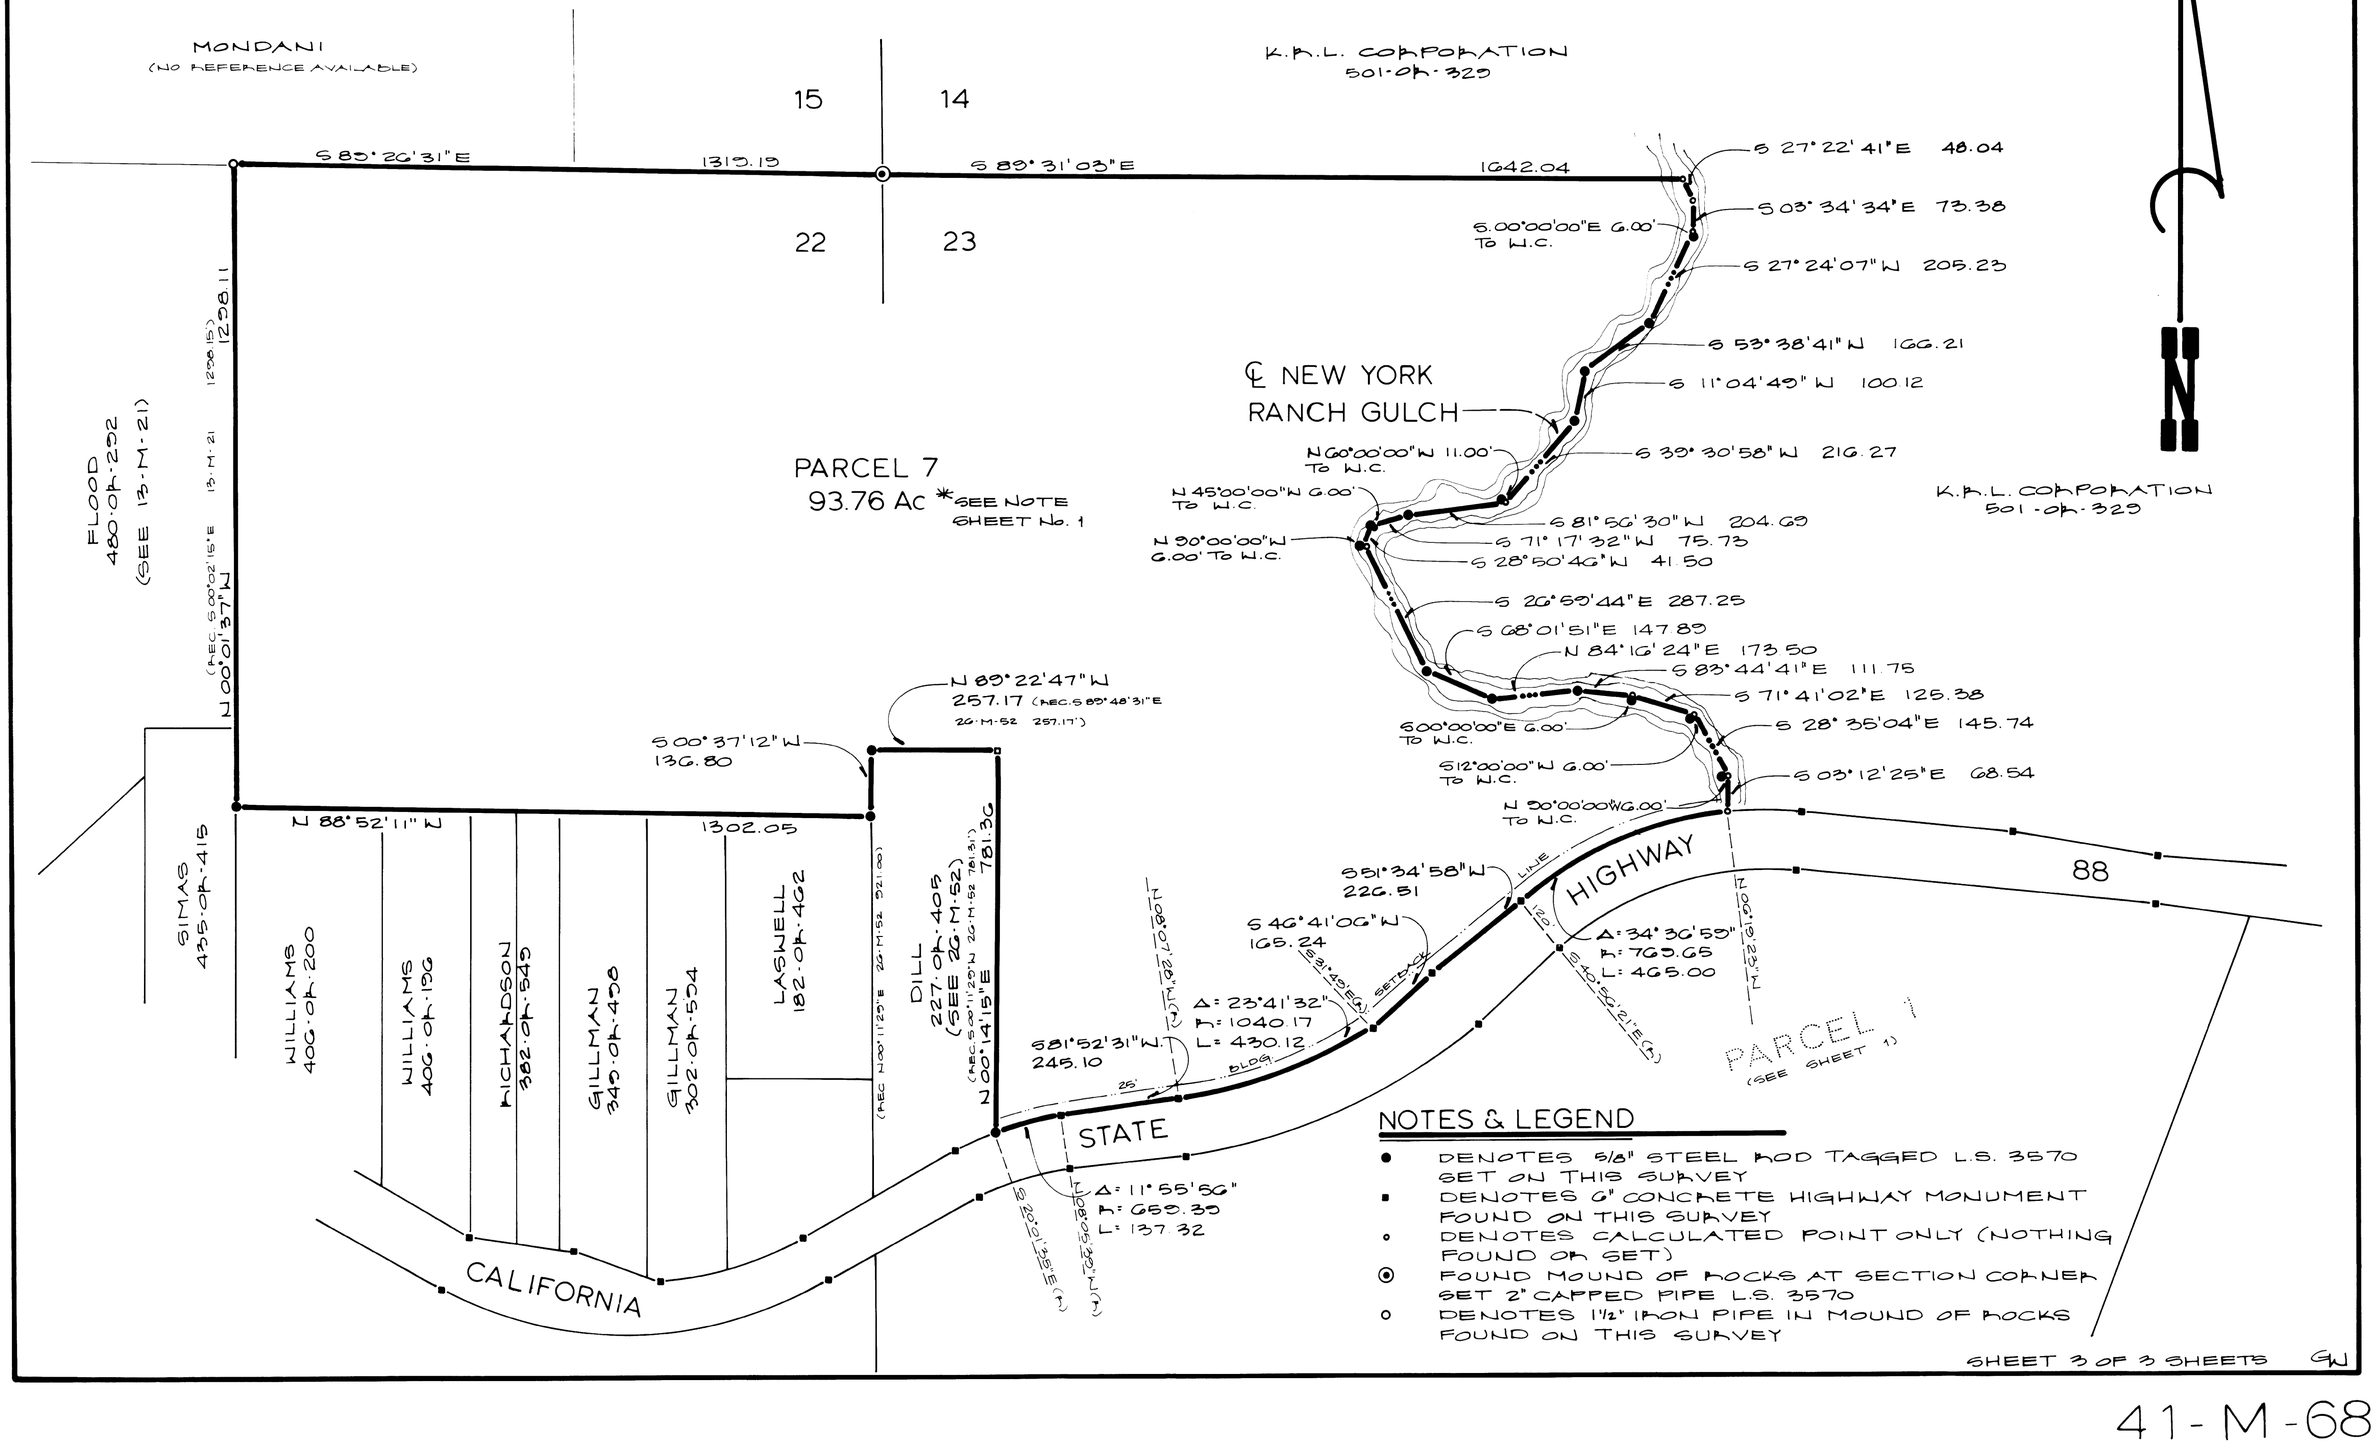

NOTES & LEGEND

- ● DENOTES 5/8" STEEL ROD TAGGED L.S. 3570 SET ON THIS SURVEY
- ■ DENOTES 6" CONCRETE HIGHWAY MONUMENT FOUND ON THIS SURVEY
- ∘ DENOTES CALCULATED POINT ONLY (NOTHING FOUND OR SET)
- ⊙ FOUND MOUND OF ROCKS AT SECTION CORNER SET 2" CAPPED PIPE L.S. 3570
- ○ DENOTES 1½" IRON PIPE IN MOUND OF ROCKS FOUND ON THIS SURVEY

SHEET 3 OF 3 SHEETS GW

41-M-68