


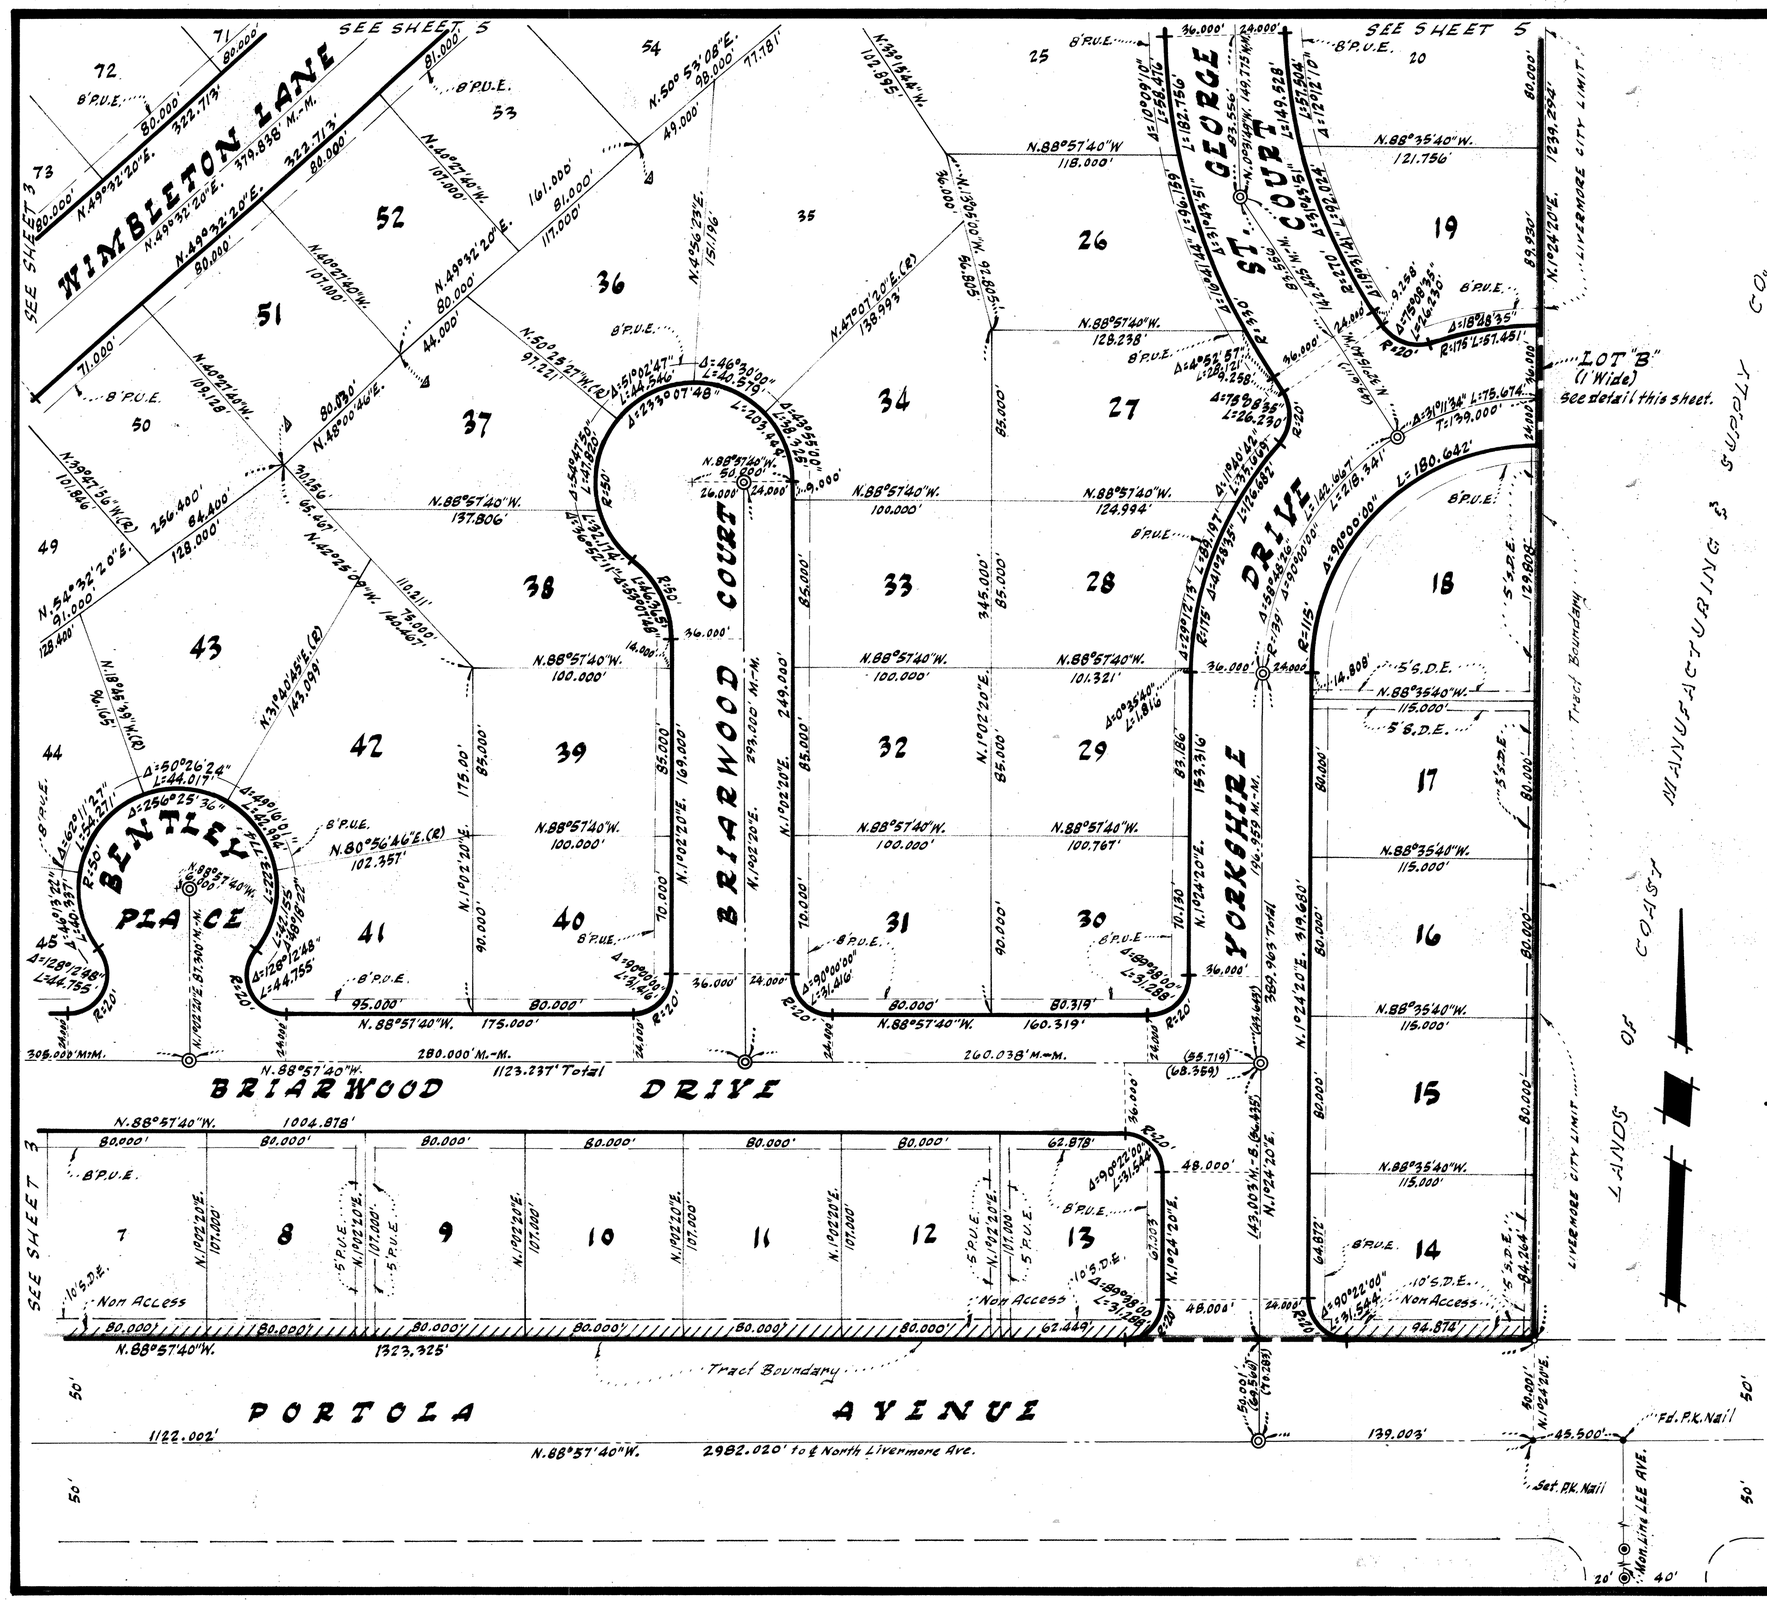


LOT "B" DETAIL
NO SCALE

## BASIS OF BEARINGS - NOTES - LEGEND

California Coordinate System Zone 3 as established by Alameda County "Record of Survey for Alignment of North Livermore Avenue" filed in Book 4 of Records of Surveys at Pages 55-69 was used as Basis of Bearings for this Map.

All distances & dimensions are expressed in feet & decimals thereof.

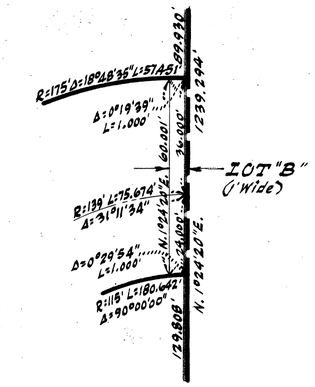The blue border line indicates the boundary of land subdivided by this Map.

Building Setback lines shall be in conformance with the Zoning Ordinance of the City of Livermore.

- ◎ indicates Std. City Monument to be set.
- ◉ indicates Std. City Monument found.
- ○ indicates 3/4" I.P. to be set.
- • indicates found 3/4" I.P. or as otherwise noted.
- △ indicates Angle Point.
- S.D.E. indicates Storm Drain Easement.
- P.U.E. indicates Public Utility Easement.
- ////// indicates Non Access

Dimensions as shown are ground distance.

TR. 2691

# -TRACT 2691-
## CITY OF LIVERMORE
## ALAMEDA COUNTY, CALIFORNIA

MacKay & Somps
CIVIL ENGINEERS - PLEASANTON
SCALE: 1"=50' MARCH, 1965

25722 4072 SHEET 4 OF 5 SHEETS

AX127443 FILED SEPT. 15, 1965 BOOK 50 PAGE 85 to 87